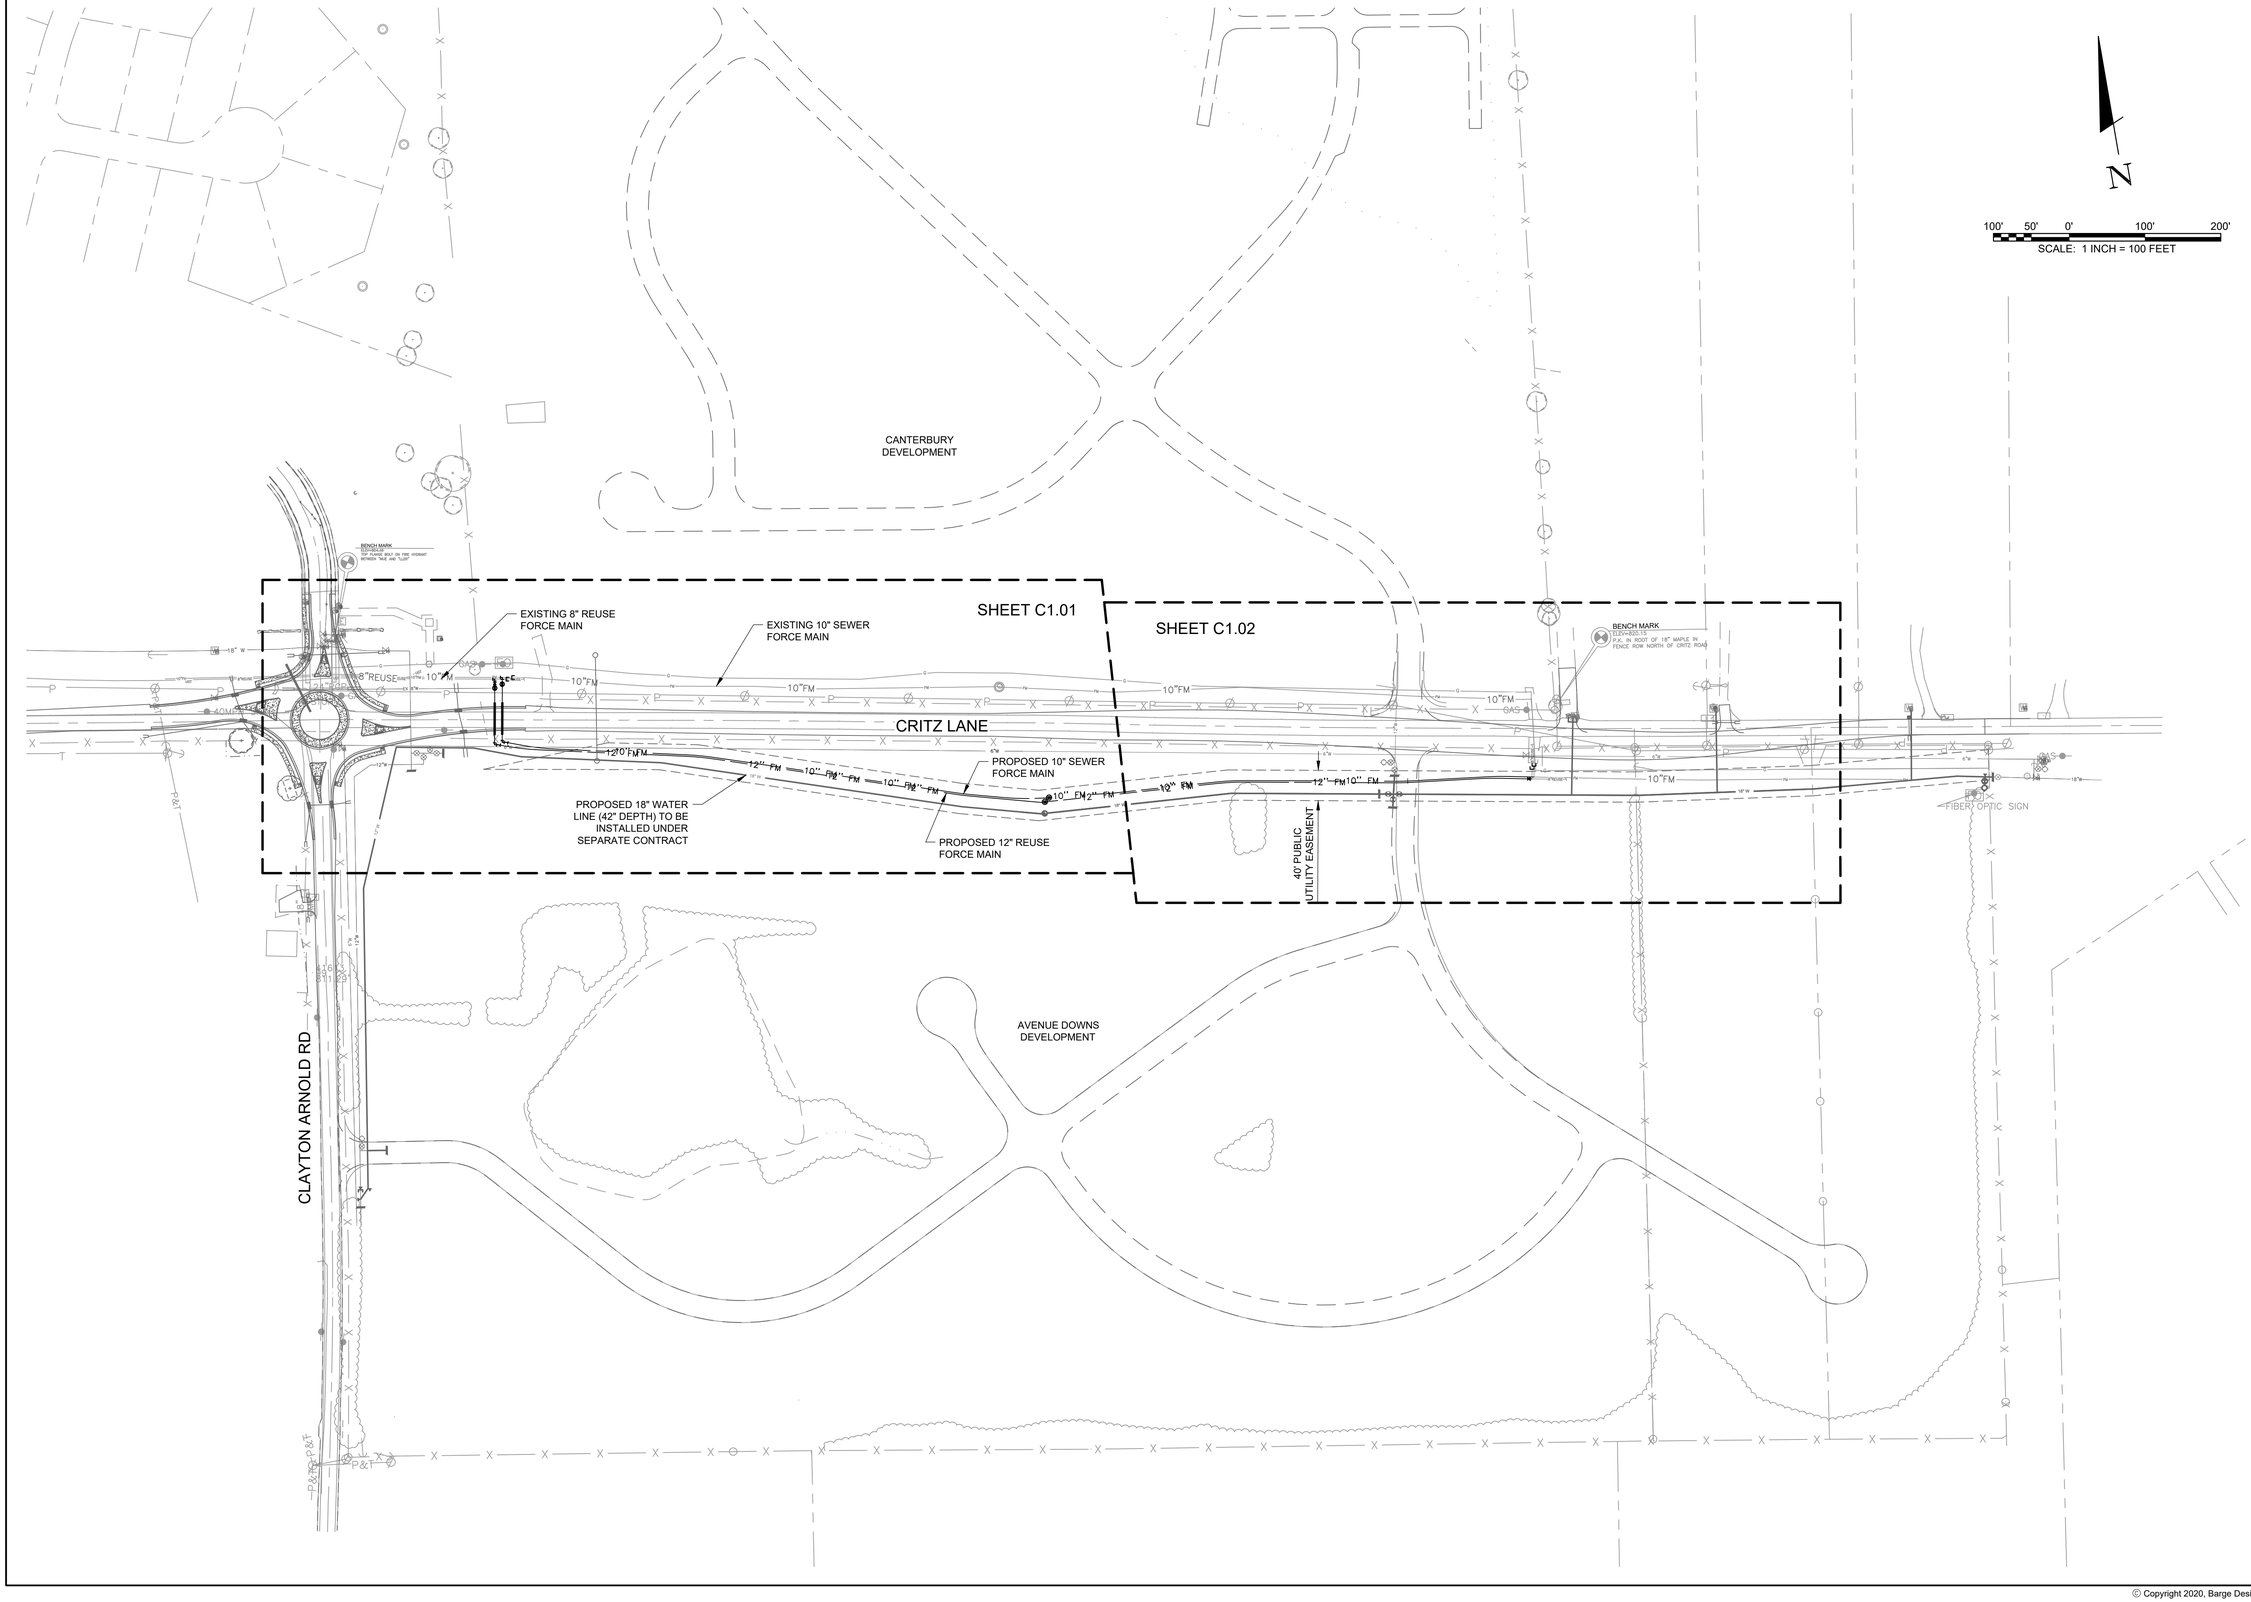

BARGE DESIGN SOLUTIONS

615 3rd Avenue South // Suite 700 // Nashville, Tennessee 37210
PHONE (615) 254-1500 // FAX (615) 255-6572

RICHARD CLAYTON FOSTER
REGISTERED ENGINEER
XVI
AGRICULTURE
COMMERCE
No. 118325
STATE OF TENNESSEE

OVERALL SITE PLAN

CRITZ LANE UTILITY RELOCATION
FOR THE
TOWN OF THOMPSON'S STATION, TENNESSEE
THOMPSON'S STATION, TENNESSEE

REVISION INFORMATION

REV.	DR.	CHK.	DATE	DESCRIPTION
0	RCF	MDN	11/06/2020	ISSUED FOR BID

C1.00

FILE NO. 36724-05

USER:DGBOWERS
FILE:F:\36\36724\36724005\04_CAD\WATR\plot\36724005_C100_v18.dwg
SAVED:10/30/2020
PLOTTED:10/30/2020

© Copyright 2020, Barge Design Solutions, Inc. ALL RIGHTS RESERVED